OHIO AND INDIANA ROOFING
COMMERCIAL, INDUSTRIAL ROOFING

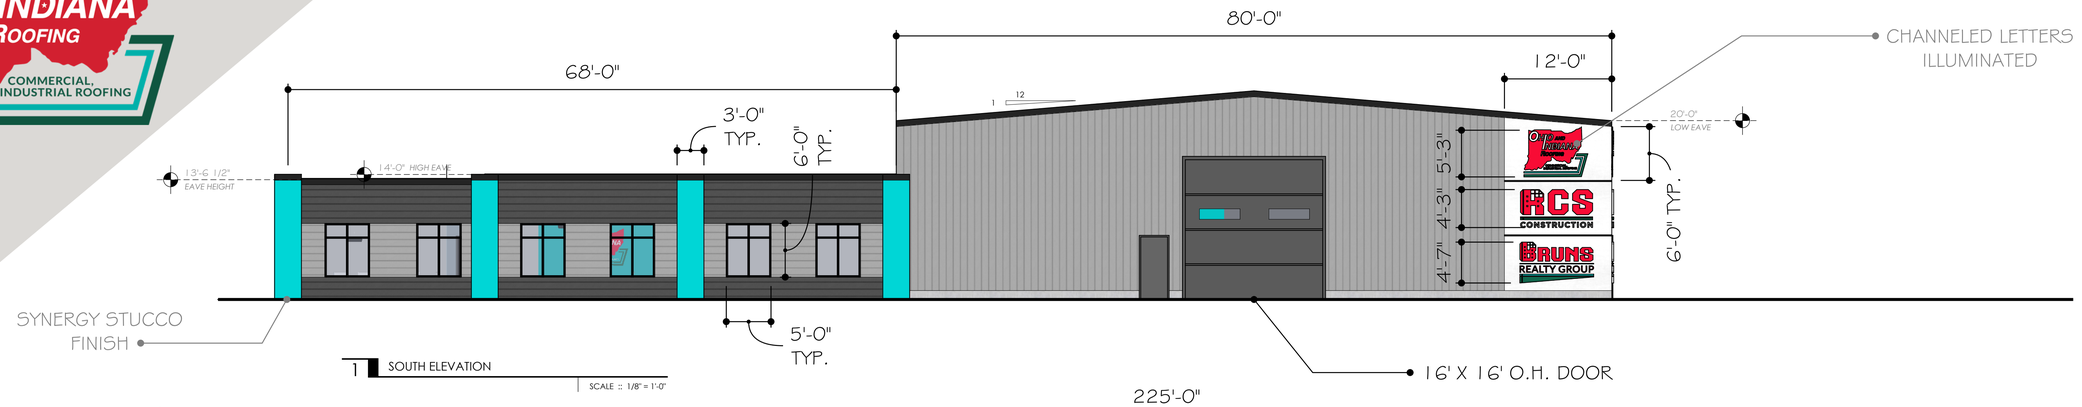

1 SOUTH ELEVATION
SCALE :: 1/8" = 1'-0"

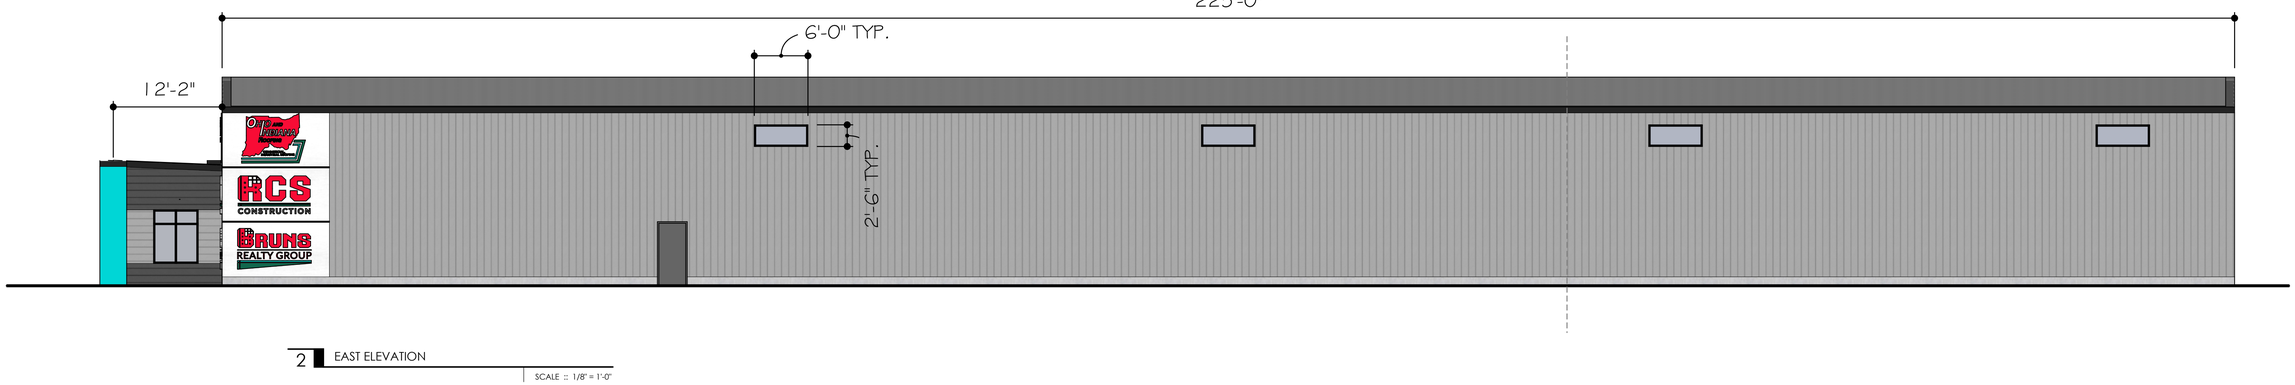

2 EAST ELEVATION
SCALE :: 1/8" = 1'-0"

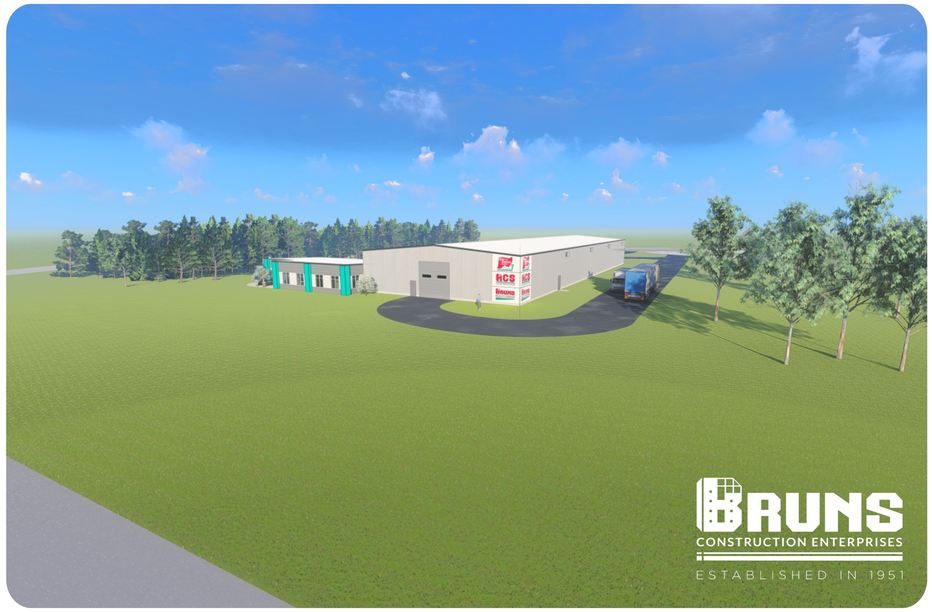

elevations | signage design

COPYRIGHT: All designs, drawings, and renderings are the intellectual property of Bruns Construction Enterprises, Inc | St. Henry, OH.
No portion may be copied or disseminated without the written permission of Bruns Construction Enterprises.

CONTRACTOR:
Bruns Building & Development
1429 Cranberry Road
St. Henry, OH 45883
419.925.4078
www.brunsbuilding.com

FOR:
OIR-S

ISSUE	DESCRIPTION
November 1, 2019	V4: Building Design. A Frame, Steel
November 5, 2019	V5: Office layout edits, site design
November 6, 2019	V6 - Office Floorplan Edits
-	-
-	-
-	-

OIR-S OFFICE + WAREHOUSE
Old Selma Rd:: Springfield, OH ::

DRAWN BY:
BNB

SHEET DESCRIPTION:
elevations | signage design

SHEET NUMBER:
A2